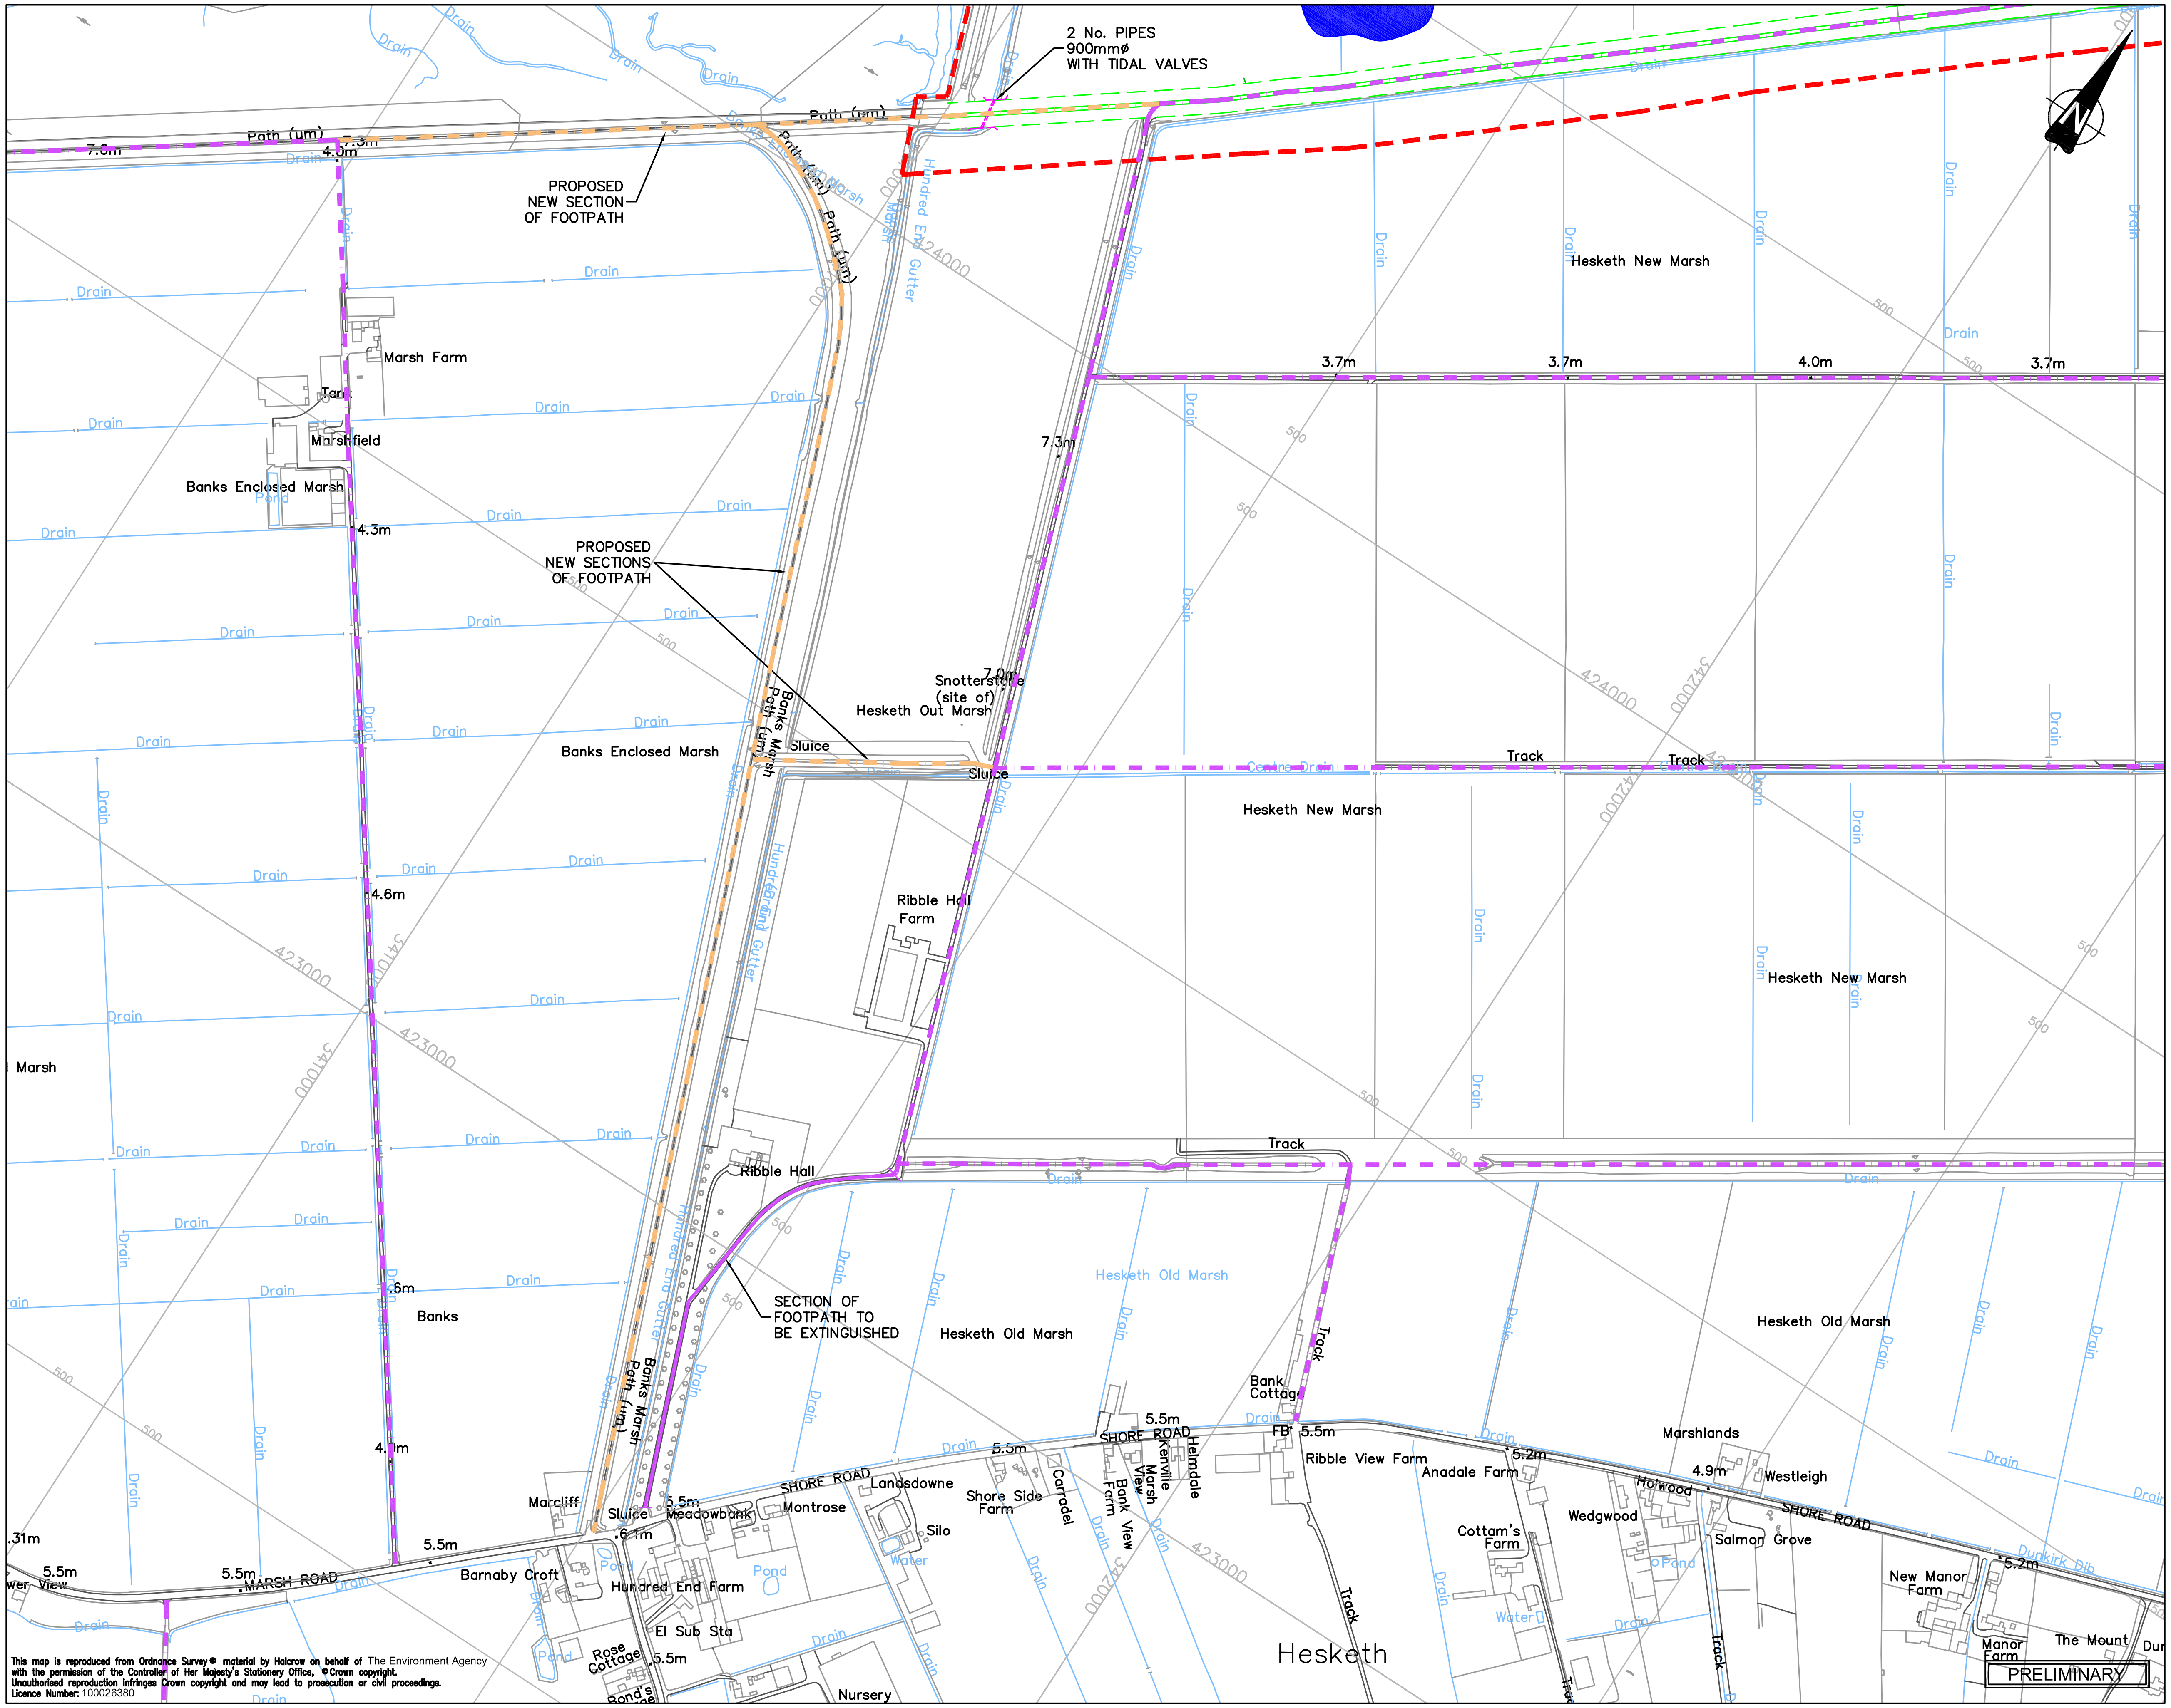

This map is reproduced from Ordnance Survey® material by Halcrow on behalf of The Environment Agency with the permission of the Controller of Her Majesty's Stationery Office, ©Crown copyright. Unauthorised reproduction infringes Crown copyright and may lead to prosecution or civil proceedings. Licence Number: 100026380

Notes:

1. Existing field drains within site boundary to be filled in.

Key:

- Embankment: Height = 7.7m AOD; Crest = 4m wide; Side slopes = 1:3
- Breaches: Base = 100m wide; Slope = 1:3
- 7 x Lagoons: approx 10,000m² each. INDICATIVE ONLY, LOCATION AND SIZE TO BE CONFIRMED
- Creeks (INDICATIVE ONLY) EXTENT AND COURSES TO BE CONFIRMED
- Indicative Access Ramp: slopes = 1:10
- Indicative Site Compound SIZE TO BE CONFIRMED
- Boundary of works
- Existing Footpaths
- New Footpaths
- Existing Footpaths to be extinguished

Rev	By	Chkd	Apprvd	Date	Description
0	CJS	ET		JAN 05	PRELIMINARY

Client

ENVIRONMENT AGENCY

Halcrow Group Limited
Deanway Technology Centre, Wilmslow Road, Handforth, Cheshire, SK9 3FB
Tel. +44(0)1625 540456 Fax +44(0)1625 549325
www.halcrow.com

Halcrow

Project

HESKETH OUT MARSH

Drawing

FIGURE 2b FOOTPATH LAYOUT

Drawn by: CJS — Date: JAN 05
Checked by: ET — Date: JAN 05
Approved by: — Date:

Drawing No. WCHESK\005b — Revision 0

Drawing Scale: 1:7500 at A3

Drawing file path & name : W:\Projects\WCHESK\Drgs\Outgoing\AUTOCAD\ WCHESK-005 PROPOSED SITE LAYOUT.dwg
Xreference file path : W:\Projects\WCHESK\Drgs\Outgoing\AUTOCAD\
User and Plot Date : SpongC : 29:3:2005 - 4:3 pm